THIS DRAWING IS SUBJECT TO COPYRIGHT & REMAINS THE PROPERTY OF CLOSE CONSULTING LTD. IT MUST NOT BE RE-PRODUCED EITHER PARTIALLY OR FULLY, WITHOUT THE WRITTEN CONSENT OF CLOSE CONSULTING LTD.

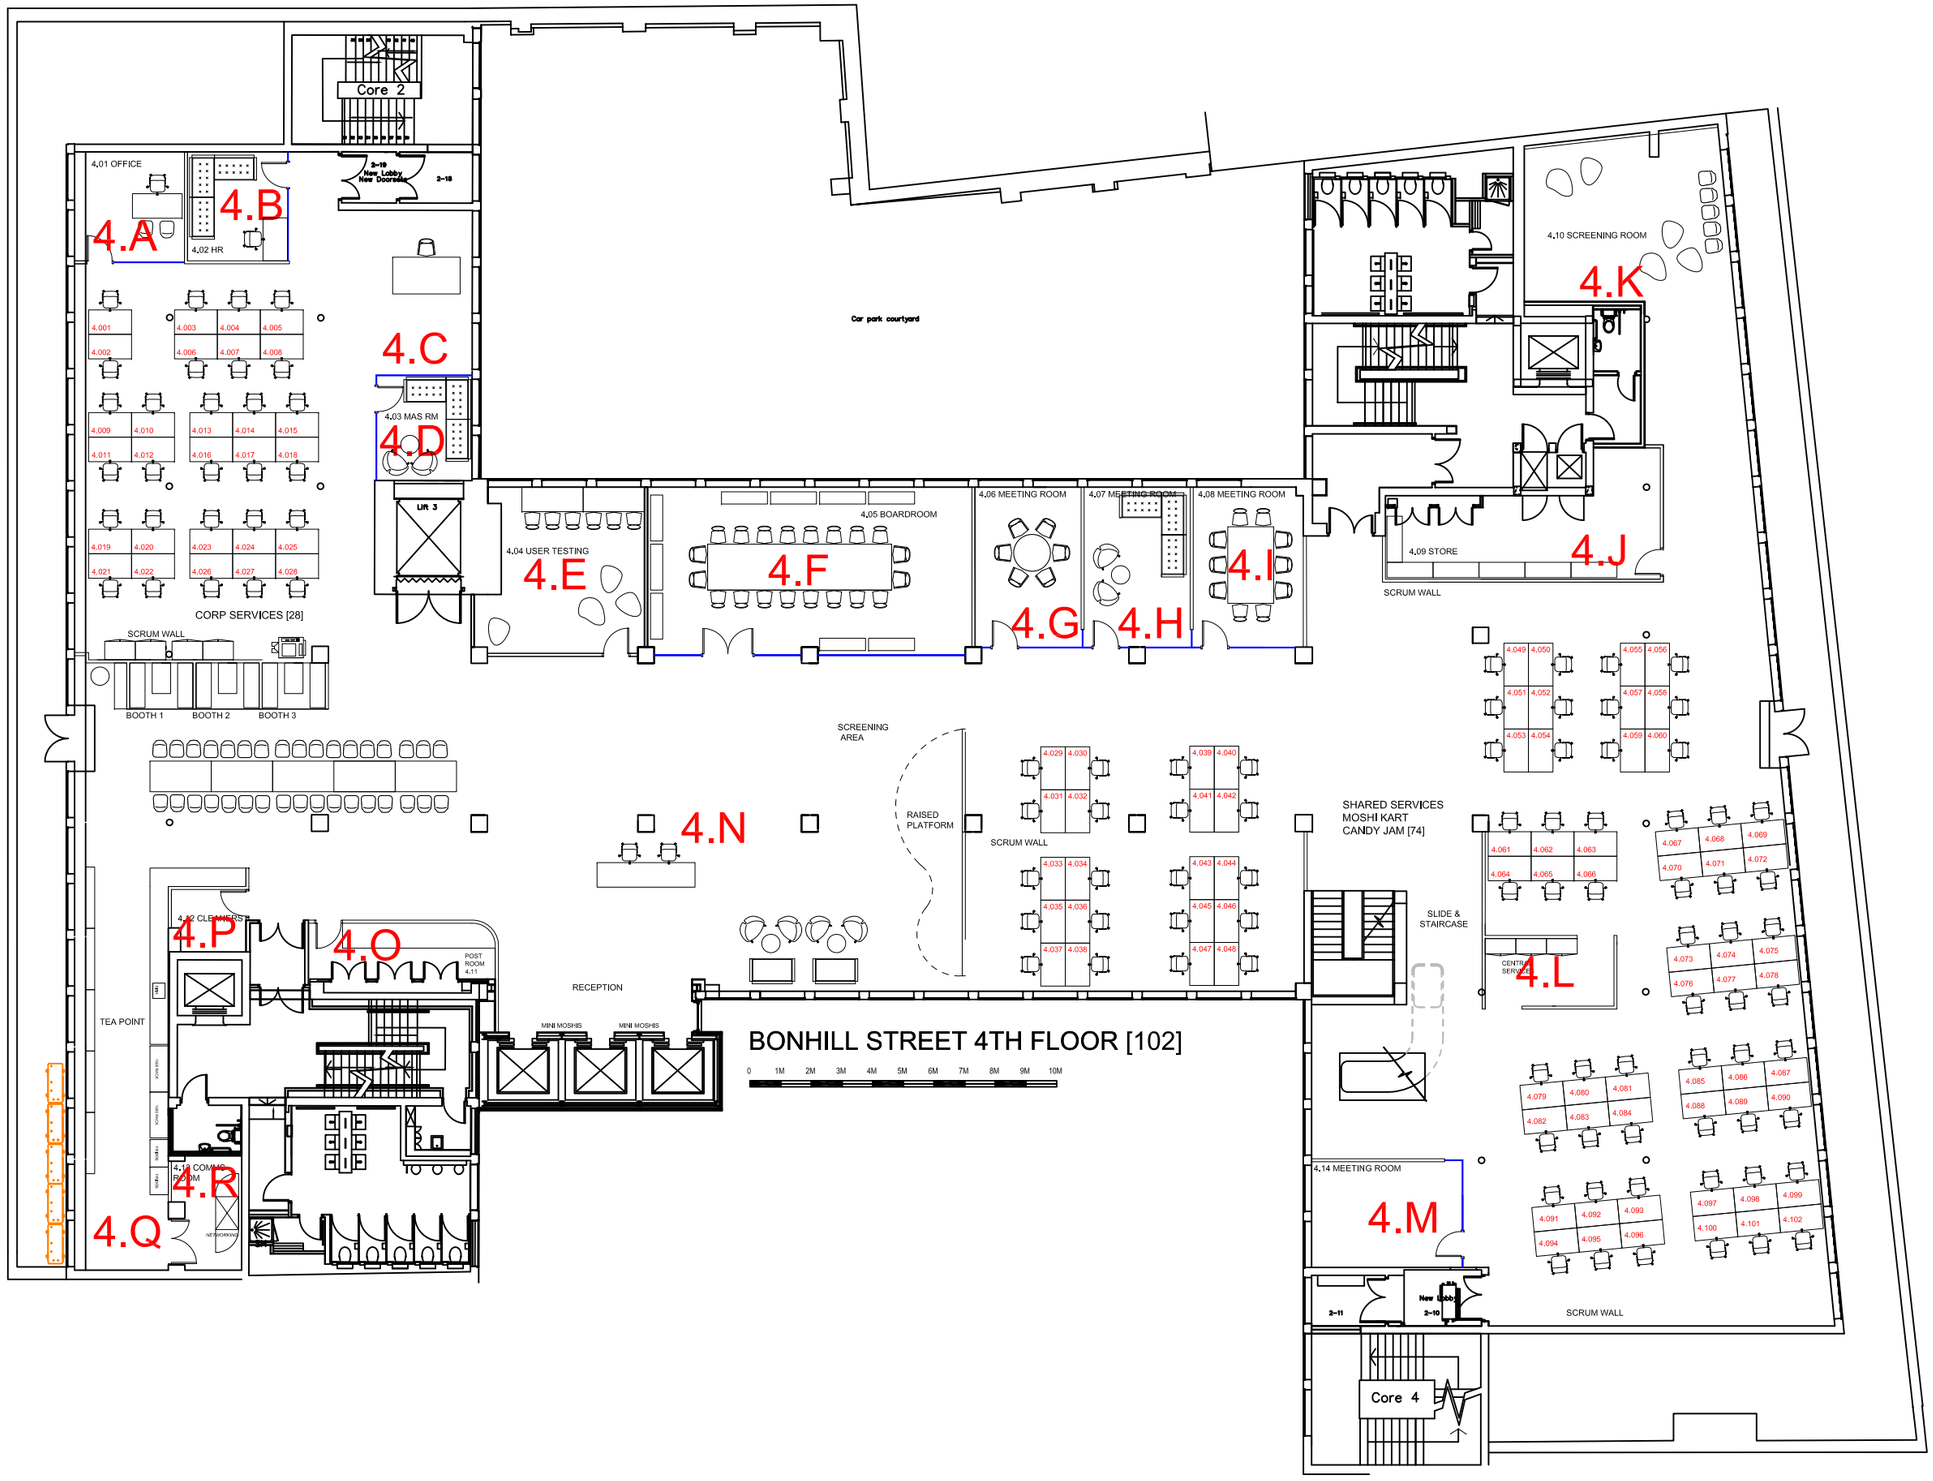

closeconsulting

the old vicarage
warnford road
corhampton
so23 3nd

+44 (0) 77 48 30 45 82
www.close-consulting.com

REV	DATE	DESCRIPTION

PROJECT

MIND CANDY
15 BONHILL STREET
LONDON EC2A

CLIENT

MIND CANDY
TEA BUILDING
LONDON E1

TITLE

LEVEL 4 PROPOSED MOVE LAYOUT
BONHILL STREET

SCALE	DRAWN	DATE
1:200@A3	EB	17.10.12

DRAWING NUMBER	REV
BONHILL/MOVE/04	C