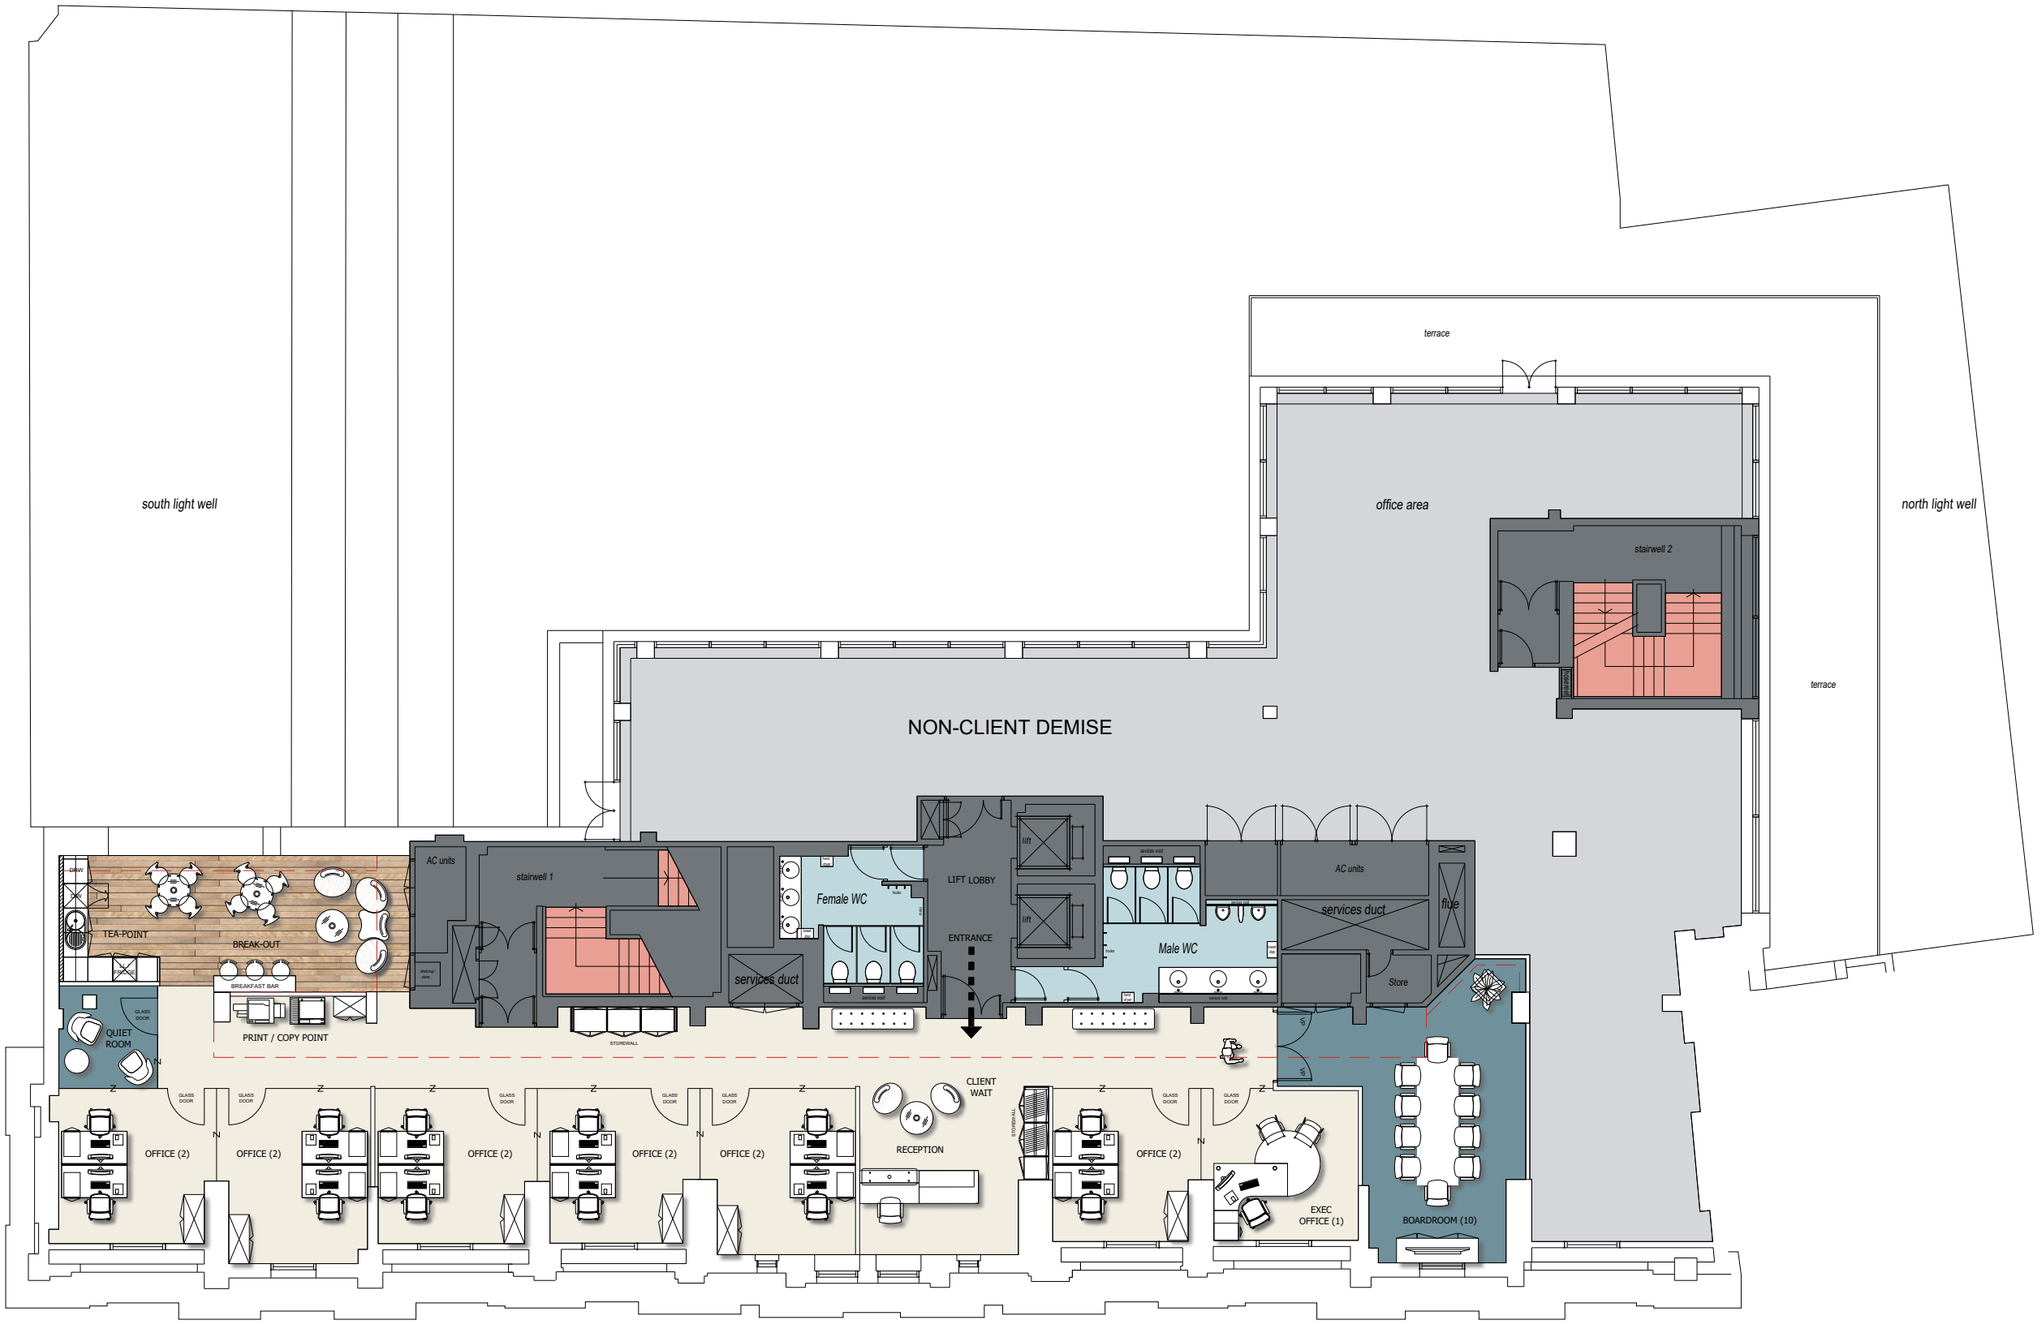

ELY PLACE

4TH FLOOR PROPOSED GA LAYOUT / OPTION 1

CELLULAR OPTION / DENSITY - 1:16

APPROX FLOOR AREA - 236 SQM / 2540 SQ FT

SCALE - 1:150@A1

0m 5m 10m

SCALE BAR

LAYOUT BASED ON 1600mm WIDE DESKS

LAYOUT INFORMATION:

RECEPTION	1
CLIENT WAIT	1
10 PERSON BOARDROOM	1
2 PERSON OFFICE	6
1 PERSON OFFICE	1
QUIET ROOM	1
PRINT / COPY POINT	1
TEA-POINT	1
BREAK-OUT	1

TOTAL HEADCOUNT - 14

KEY:

- MAIN FLOOR
- NON-CLIENT DEMISE
- CORE
- TEA-POINT
- BOARDROOM / QUIET ROOM
- WC
- STAIR
- EXISTING H/L BULKHEAD
- NEW GLASS PARTITION

-	26.05.17	FIRST ISSUEDTO CLIENT

Note:
These drawings should be approved by the Local Authority.
No dimensions are to be taken from these drawings, check all dimensions on site.
This drawing is subject to copyright and should not be reproduced without the permission of Axiom Solutions Ltd.

Property / Job
Audrey House, 16-20 Ely Place, London, EC2N 6SN

Floor / Location
4TH FLOOR

Drawing reference
4TH FLOOR - PROPOSED GENERAL ARRANGEMENT PLAN - OPTION 1

Scale: 1:150 @ A3
Date: 26.5.2017

Axiom Solutions Limited
www.axiomsolutionsltd.com

Drg No. 16 /661/ 001
Revision. -